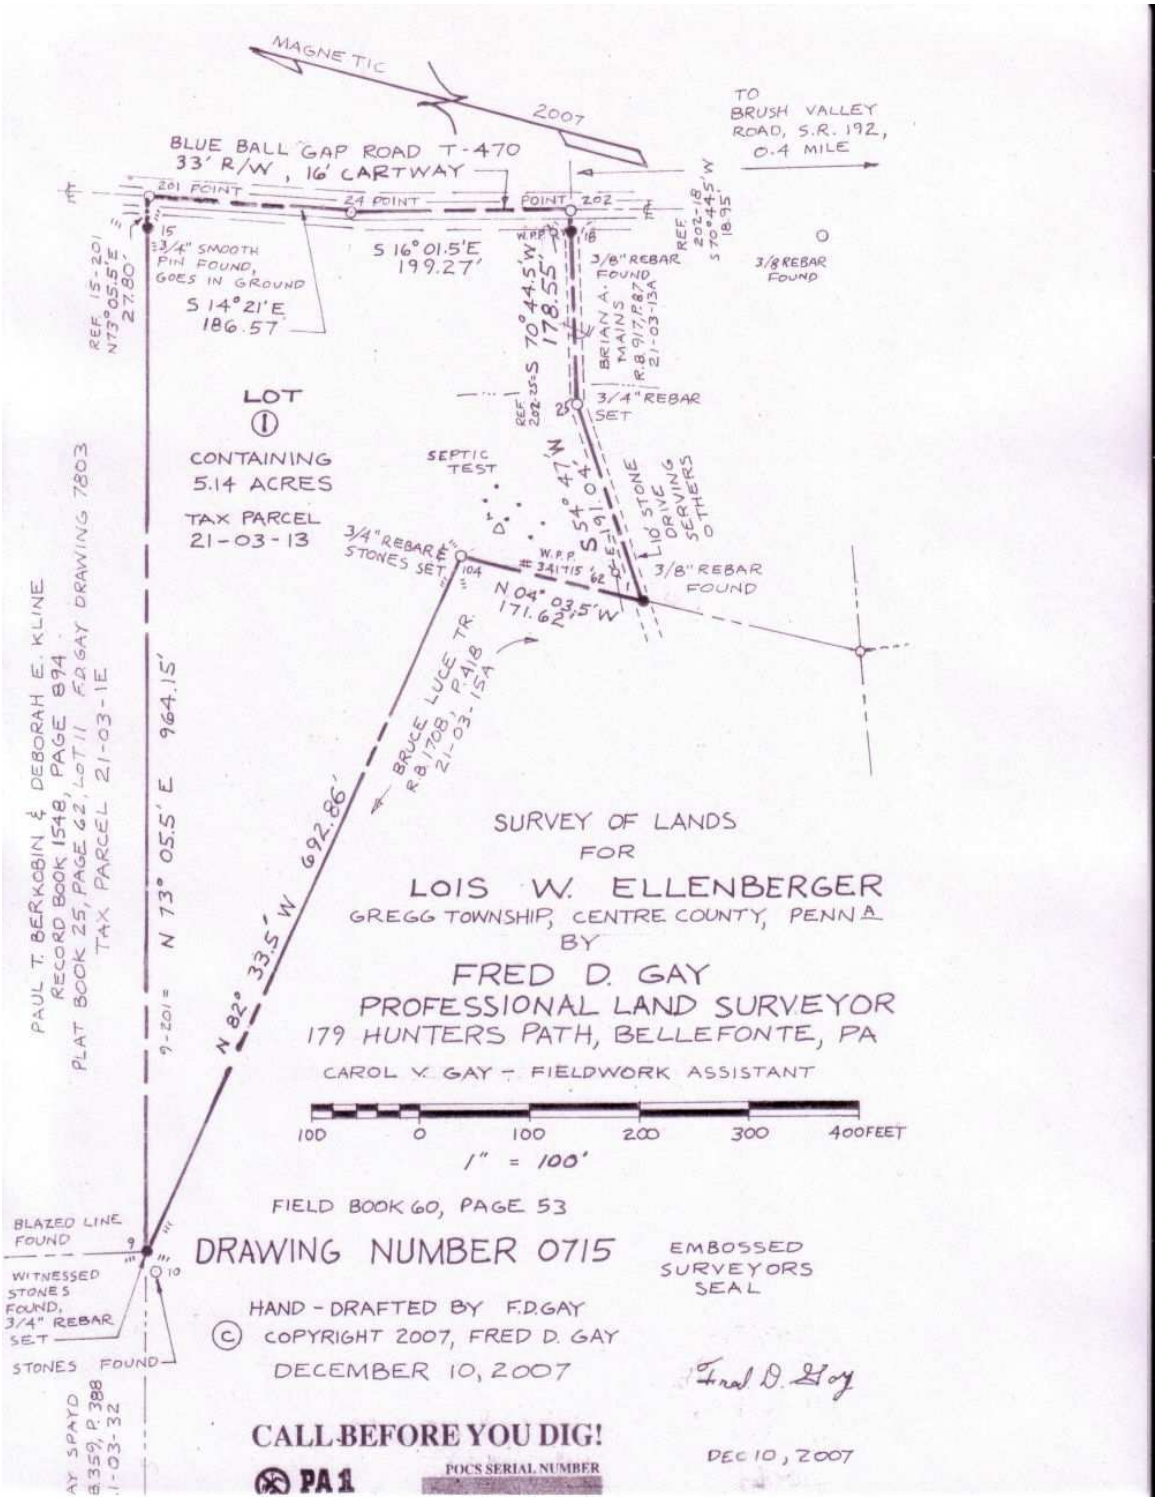
MAGNETIC
2007
TO BRUSH VALLEY ROAD, S.R. 192, 0.4 MILE
BLUE BALL GAP ROAD T-470
33' R/W, 16' CARTWAY
201 POINT
24 POINT
POINT 202
15
3/4" SMOOTH PIN FOUND, GOES IN GROUND
REF. 15-201 N73°05.5'E 27.80'
S 14°21'E 186.57'
S 16°01.5'E 199.27'
S 70°44.5'W 178.55'
3/8" REBAR FOUND
REF. 202-18 S 70°44.5'W 18.95'
3/8 REBAR FOUND
BRIAN A. MAINS R.B. 917, P. 87 21-03-13A
3/4" REBAR SET
REF. 202-25
LOT (1)
CONTAINING 5.14 ACRES
TAX PARCEL 21-03-13
SEPTIC TEST
S 54° 04' W 191.04'
10' STONE DRIVE SERVING OTHERS
3/4" REBAR & STONES SET
W.P.P. #3411715
3/8" REBAR FOUND
N 04° 03.5' W 171.62'
BRUCE LUCE TR R.B. 1708, P. 418 21-03-15A
PAUL T. BERKOBIN & DEBORAH E. KLINE RECORD BOOK 1548, PAGE 894 PLAT BOOK 25, PAGE 62, LOT 11 F.D. GAY DRAWING 7803 TAX PARCEL 21-03-1E
9-201 = N 73° 05.5' E 964.15'
N 82° 33.5' W 692.86'
BLAZED LINE FOUND
WITNESSED STONES FOUND, 3/4" REBAR SET
STONES FOUND
AY SPAYD B 359, P. 388 1-03-32
SURVEY OF LANDS FOR
LOIS W. ELLENBERGER
GREGG TOWNSHIP, CENTRE COUNTY, PENNA
BY
FRED D. GAY
PROFESSIONAL LAND SURVEYOR
179 HUNTERS PATH, BELLEFONTE, PA
CAROL V. GAY - FIELDWORK ASSISTANT
100 0 100 200 300 400 FEET
1" = 100'
FIELD BOOK 60, PAGE 53
DRAWING NUMBER 0715
EMBOSSED SURVEYORS SEAL
HAND-DRAFTED BY F.D.GAY
© COPYRIGHT 2007, FRED D. GAY
DECEMBER 10, 2007
Fred D. Gay
CALL BEFORE YOU DIG!
PA 1
POCS SERIAL NUMBER
DEC 10, 2007