DRAFT - SHOWING PROPERTY

ORIGINAL OWNER ADDRESS ← SURVEYED FOR — C. L. PRICE, BETTY L. PRICE and FRED A. MAY → ORIGINAL OWNER ADDRESS PENN STREET MILLHEIM, PA. 16854

AARONSBURG, PA. 168

— SITUATE IN — HAINES TWP., — POE VALLEY - CENTRE CO., PA. (NEAR 1st TUNNEL)

NOTE — BEING A SUB-DIVISION OF DB-306, P-660 FORMERLY W.C. KRADER EST PROPERTY - DB- , P- ALSO SUBJECT TO BOUNDARY AGREEMENT BETWEEN COMMONWEALTH OF PENNA. DEPT. OF FOREST and WATERS and C. L. PRICE AS RECORDED IN MISC. BOOK 98, P-12

LAND DISPOSITION MAP — SHOWING PRESENT OWNERS AS OF AUGUST 27, 1980

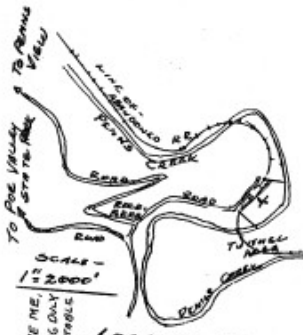

LOCATION MAP

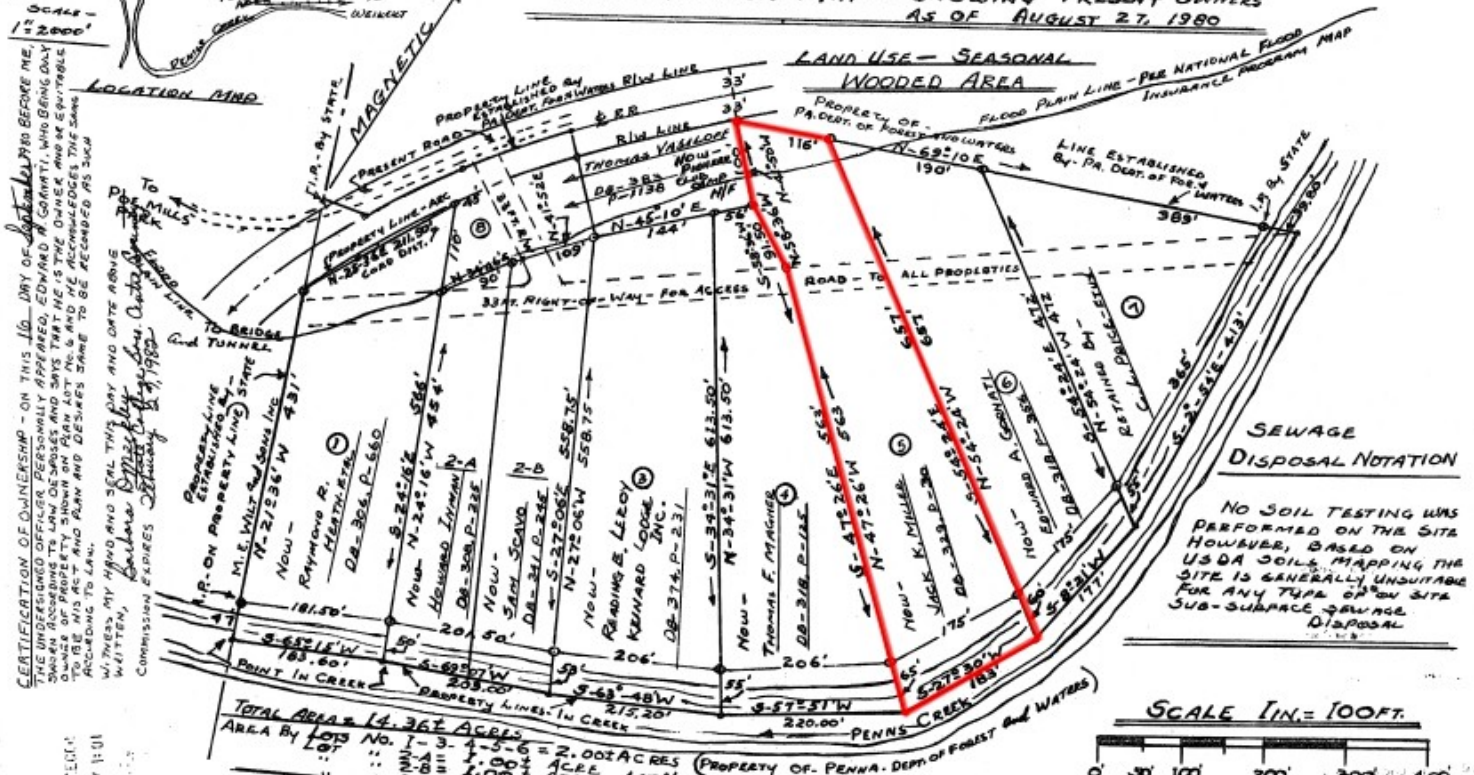

SEWAGE DISPOSAL NOTATION

NO SOIL TESTING WAS PERFORMED ON THE SITE HOWEVER, BASED ON USDA SOILS MAPPING THE SITE IS GENERALLY UNSUITABLE FOR ANY TYPE OF ON SITE SUB-SURFACE SEWAGE DISPOSAL

SCALE 1 IN. = 100 FT.

0' 50' 100' 200' 300' 400'

CERTIFICATION OF OWNERSHIP - ON THIS 16 DAY OF September A.D. 1980 BEFORE ME, THE UNDERSIGNED OFFICER PERSONALLY APPEARED, EDWARD M. GARRATT, WHO BEING DULY SWORN ACCORDING TO LAW DEPOSES AND SAYS THAT HE IS THE OWNER AND OR EQUITABLE OWNER OF PROPERTY SHOWN ON THIS PLAN LOT No. 8 AND HE ACKNOWLEDGES THE SAME TO BE HIS ACT AND PLAN AND DESIRES SAME TO BE RECORDED AS SUCH ACCORDING TO LAW.

WITNESS, MY HAND AND SEAL THIS DAY AND DATE ABOVE WRITTEN. Barbara Smith Notary Public

Commission Expires February 2, 1983

CENTRE COUNTY RECORDER
STATE OF PENNSYLVANIA
COUNTY OF CENTRE
RECORDED ON THIS 10 DAY OF NOV
A.D. 1980 IN THE RECORDER'S OFFICE OF SAID COUNTY IN - PLAT BOOK VOLUME 28, PAGE 66
GIVEN UNDER MY HAND and SEAL OF THE SAID OFFICE ON THE DATE ABOVE SHOWN — John W. Miles RECORDER

ENTERED FOR RECORD NOV 10 BY 11:01

CENTRE COUNTY PLANNING COMMISSION
APPROVED - 10-21-80
Richard W. Coble CHAIRMAN
Robert B. Donaldson DIRECTOR

APPROVED — HAINES TWP.
SUPERVISORS — DATE
CHAIRMAN —
SECRETARY —
PLANNING COMMISSION NOT ACTIVE

SURVEY and DRAFT BY - MARLIN E. WOLFE MILLHEIM, PA. R.R.6. No. 9218-E
DATE - OCT. 26, 1968

DATE - OF DISPOSITION MAP AUGUST 28, 1980
By - MARLIN E. WOLFE